Floor Track Assembly • PART # KTDWFT25

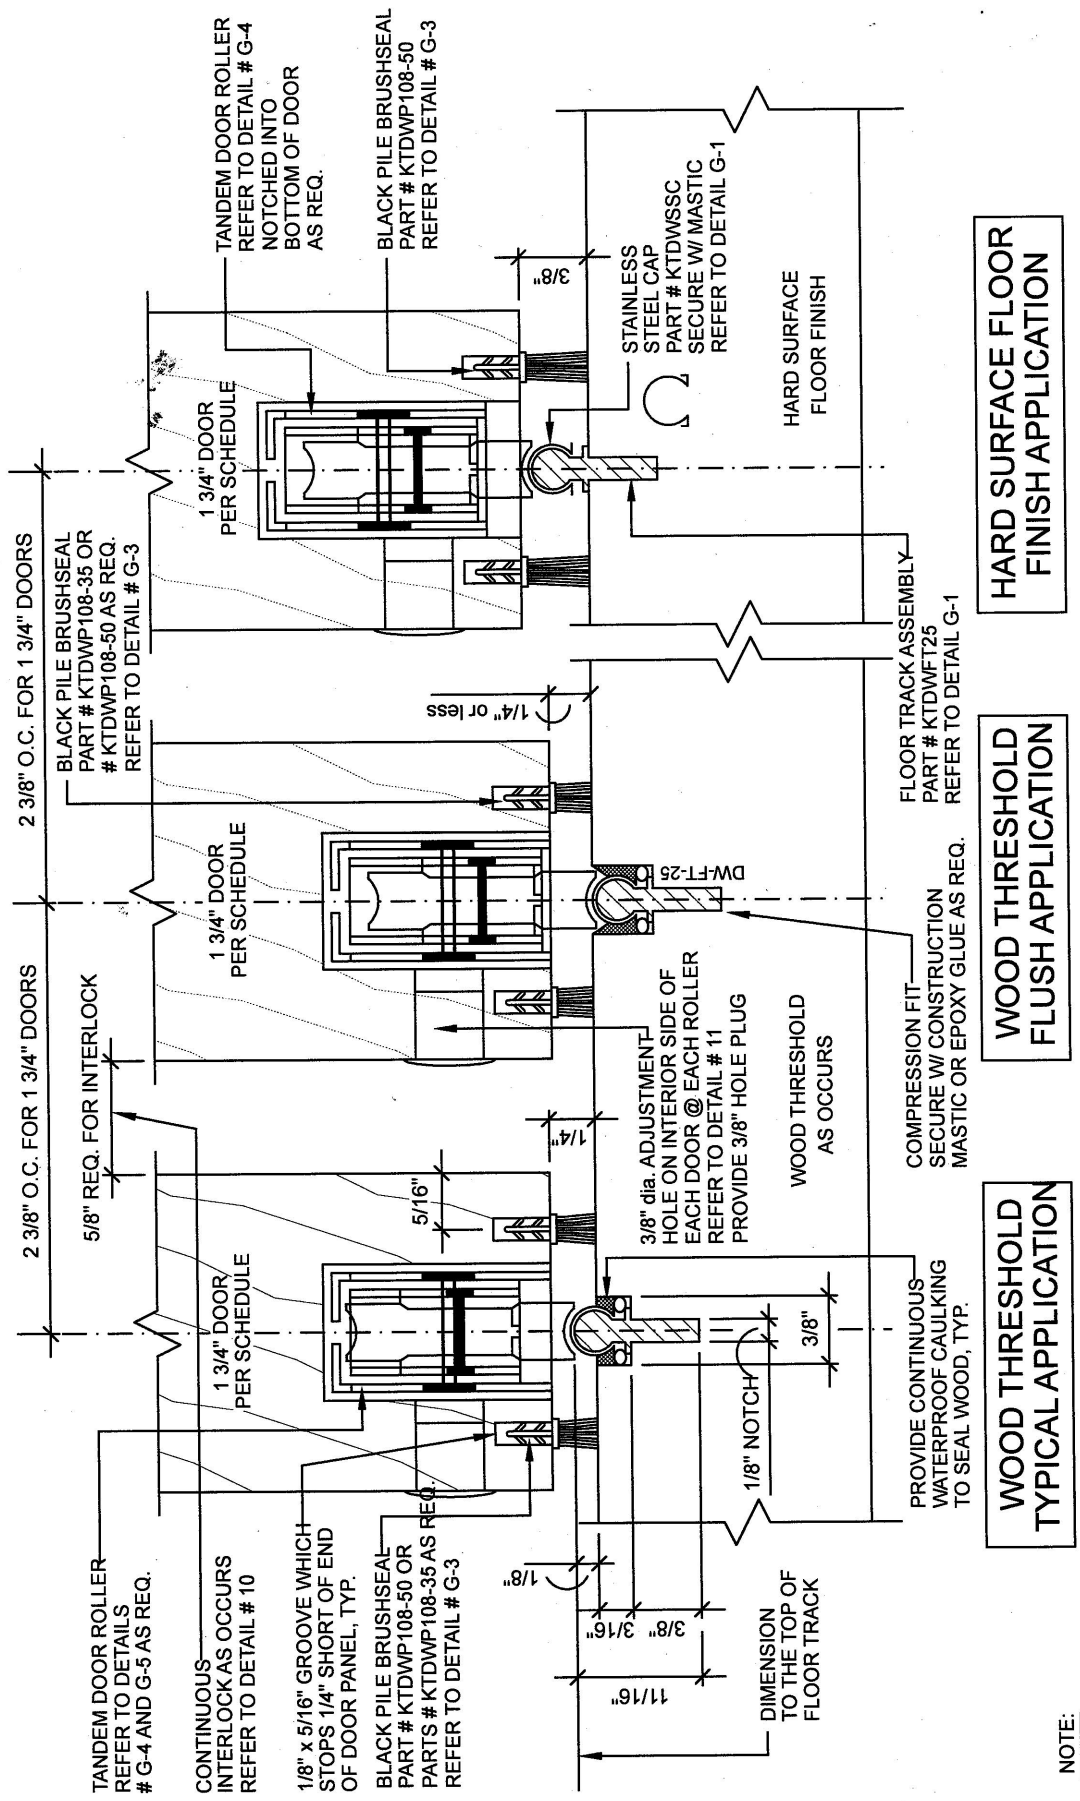

NOTE:
THIS DOOR ASSEMBLY USES
1 3/4" DOORS, TYPICAL.
REFER TO GENERAL INDEX FOR
ADDITIONAL INFORMATION.

The D.W. Floor Track is not a weathertight system. It may be used as an exterior unit when optimum weathering performance is not required.

SCALE: 1' - 0" = 1'- 0" / DETAIL INDEX: 4

© Copyright 2012 • DS Group & KrisTrack®